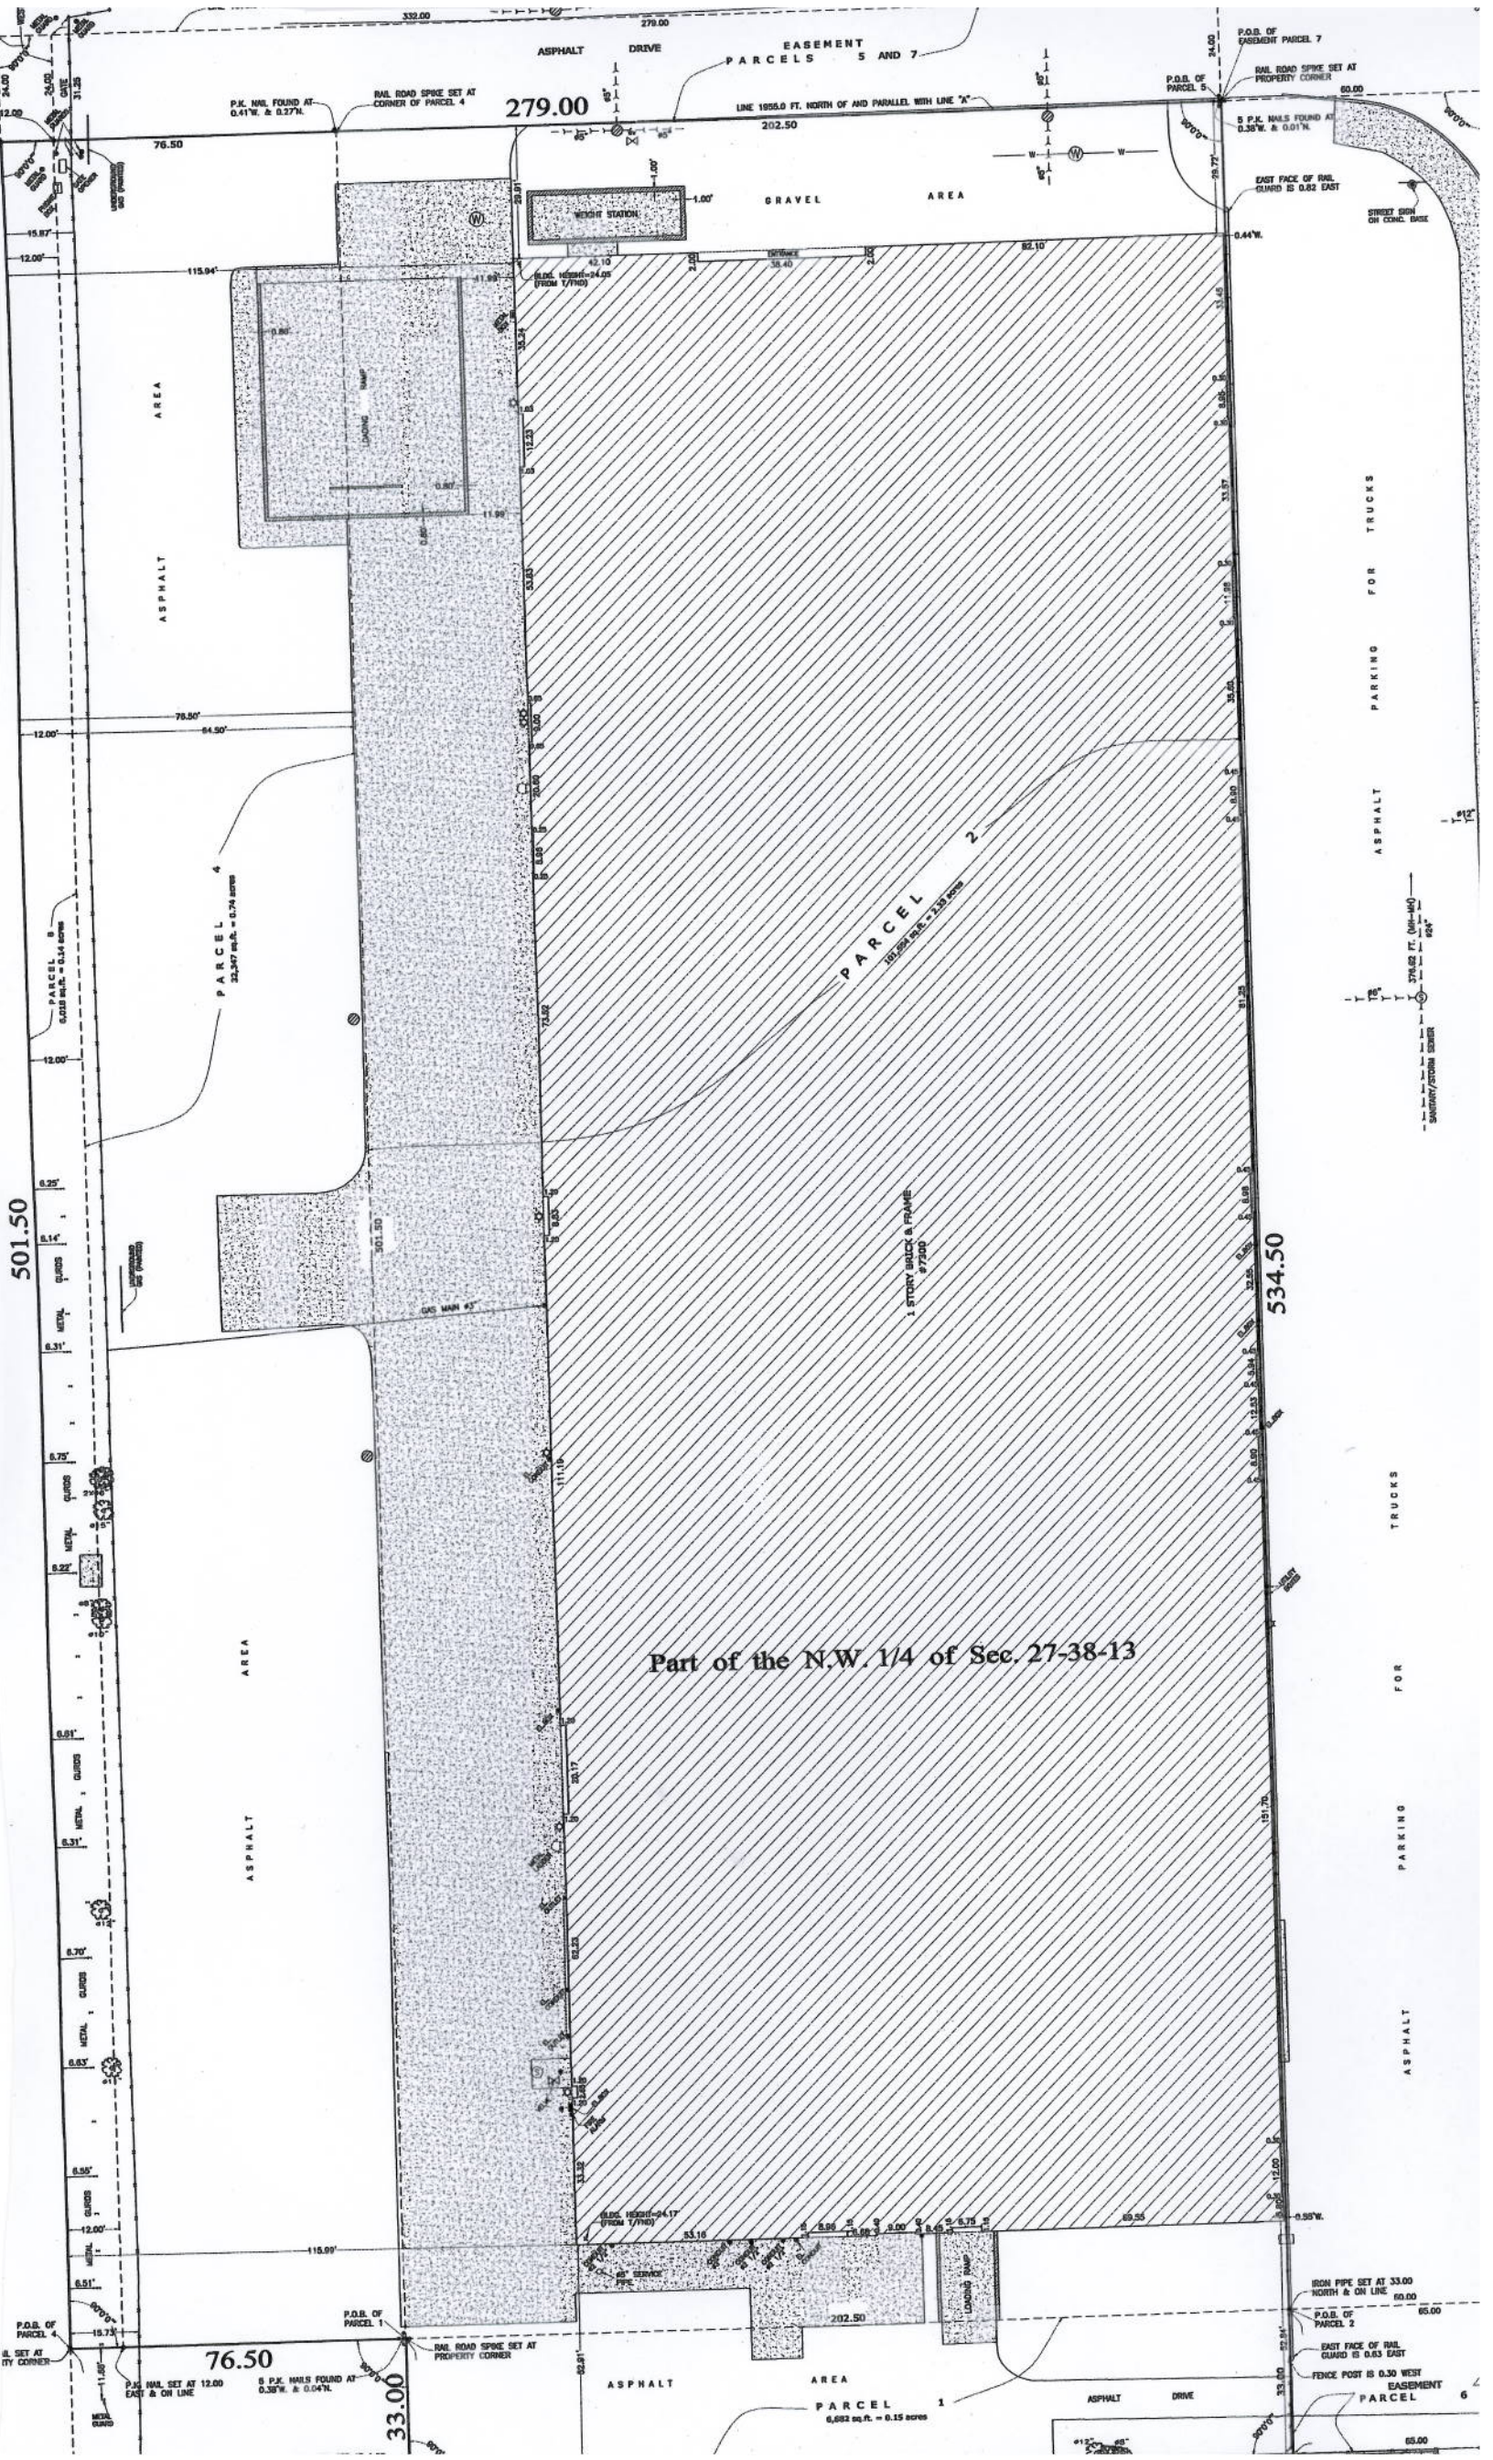

ASPHALT DRIVE
EASEMENT
PARCELS 5 AND 7
279.00
LINE 1955.0 FT. NORTH OF AND PARALLEL WITH LINE "A"
202.50
P.K. NAIL FOUND AT 0.41'W. & 0.27'N.
RAIL ROAD SPIKE SET AT CORNER OF PARCEL 4
P.O.B. OF EASEMENT PARCEL 7
P.O.B. OF PARCEL 5
RAIL ROAD SPIKE SET AT PROPERTY CORNER
5 P.K. NAILS FOUND AT 0.38'W. & 0.01'N.
EAST FACE OF RAIL GUARD IS 0.82 EAST
STREET SIGN ON CONC. BASE
WEIGHT STATION
GRAVEL AREA
ASPHALT AREA
LOADING RAMP
PARCEL 4
PARCEL 2
PARCEL 8
1 STORY BRICK & FRAME
GAS MAIN
501.50
534.50
ASPHALT PARKING FOR TRUCKS
SANITARY/STORM SEWER
Part of the N.W. 1/4 of Sec. 27-38-13
P.O.B. OF PARCEL 1
RAIL ROAD SPIKE SET AT PROPERTY CORNER
P.K. NAIL SET AT 12.00 EAST & ON LINE
5 P.K. NAILS FOUND AT 0.38'W. & 0.04'N.
76.50
33.00
PARCEL 1
6,682 sq.ft. = 0.15 acres
IRON PIPE SET AT 33.00 NORTH & ON LINE
P.O.B. OF PARCEL 2
EAST FACE OF RAIL GUARD IS 0.63 EAST
FENCE POST IS 0.30 WEST
EASEMENT PARCEL 6